



SITE ADDRESS:
Maes Berea, Bangor, LL57 4TQ



Location Plan
1: 1250



VISUAL SCALE 1:1250 @ A3

P1	Planning submission	25.04.25	AR
Rev	Description	Date	Issued by



Menai House
Holyhead Road
Llanfairpwll
Angelsey
LL61 9J3

01248 715006

info@dewis.uk.com
www.dewis.uk.com

Syflwydd Siartredig Adelladu
Pennaert Siartredig
Ymgyngherydd Penmaernol
Technolegydd Penmaernol Siartredig
Ymgyngherydd Adelladu Penmaernol

Chartered Building Surveyors
Chartered Architects
Project Managers
Architectural Consultants
Chartered Architectural Technologists
Historic Building Consultants

Client



Project

Maes Berea, Bangor

Drawing

SITE LOCATION PLAN

File No.

1087 - DEW - XX - XX - DR - A - 001

Origin	Disc.	Zone	Level	Type
DEW	A	XX	XX	DR
Drwg. No.	Rev.	Scale	Drawn by	
001	P1	1 : 1250	LW	
Plot Date	Size	Issue Status	Approved by	
01/05/22	A3	Planning	AR	

This drawing must be read in conjunction with all related drawings.
All dimensions must be checked and verified on site before commencing any work or producing shop drawings.
The originator should be notified immediately of any discrepancies.
Only figured dimensions are to be worked to.
This drawing is copyright and remains the property of DEWIS architecture.



ODFA DEWI SANT / ST DAVIDS CLOSE
ED Bdy
CR

Tremlyn

Berea Newydd
(Chapel)

Beric

AWELFRY

GWYBODAETH YCHWANEGOL
ADDITIONAL INFORMATION

25/09/25
Adran Cynllunio - Cyngor Gwynedd

P5	Affordable housing provision included	25.09.25	AR
P4	Planning submission	15.05.25	AR
P3	Amended following discussion with client	08.05.25	AR
P2	Design development	06.05.25	AR
P1	Planning submission	25.04.25	AR
Rev	Description	Date	Issued by



dewis
ARCHITECTURE

Menai House
Holyhead Road
Llanfairpwll
Anglesy
LL61 5U3
01248 715006
info@dewis.uk.com
www.dewis.uk.com

Syrfeyrwr Siartredig Adelladu
Pensaeri Siartredig
Rheolwyr Proiect
Ymgynghorwyr Pensaerïol
Technolegydd Pensaerïol Siartredig
Ymgynghorwyr Adelladu Hanesyddol

Chartered Building Surveyors
Chartered Architects
Project Managers
Architectural Consultants
Chartered Architectural Technologists
Historic Building Consultants

Client

JK
JOHN KELLY
CONSTRUCTION

Project

Maes Berea, Bangor

Drawing

PROPOSED SITE PLAN

File No.

1087 - DEW - XX - XX - DR - A - 010


ORIGIN	DISC.	ZONE	LEVEL	TYPE
DEW	A	XX	XX	DR
Drwg. No.	Rev.	Scale	Drawn by	
010	P5	1 : 200	LW	
Plot Date	Size	Issue Status	Approved by	
21/11/24	A1	PRELIMINARY	AR	

This drawing must be read in conjunction with all related drawings.
All dimensions must be checked and verified on site before commencing
any work or producing shop drawings.
The originator should be notified immediately of any discrepancies.
Only figured dimensions are to be worked to.
This drawing is copyright and remains the property of DEWIS architecture.

Proposed Site Plan
1 : 200

0m 4m 8m 12m 16m 20m
VISUAL SCALE 1:200 @ A1

Hatch indicates provision
for affordable dwelling

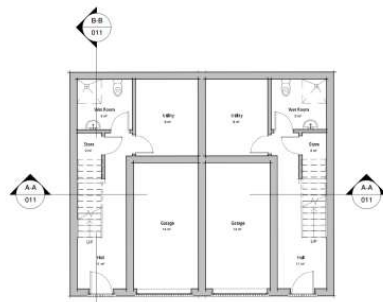

Ground floor plan
1:100



First floor plan
1:100




Second floor plan
1:100

EXTERNAL MATERIALS	
Roof:	Slates
External Walls:	Red facing brick
External Doors:	Upvc. Colour TBC
External Windows:	Upvc. Colour TBC
Soffit and Fascias:	Upvc. Colour TBC
Rainwater Goods:	Upvc. Colour TBC



Elevation A House Type
1:100

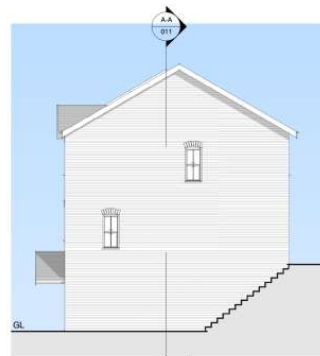

Elevation D House Type
1:100




Elevation C House Type
1:100




Section B House Type
1:100



Section A House Type
1:100

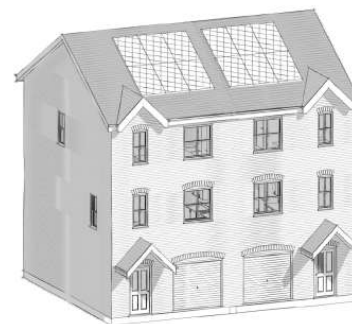

3D House Type

 

P2	Design development	28.04.25	AR
P1	Planning submission	25.04.25	AR
Rev	Description	Date	Issued by



Menai House
Holyhead Road
Llanfairpwll
Anglessey
LL61 5U2
01248 715606
info@dewis.uk.com
www.dewis.uk.com

Syrfewyr Startredig Adeiladu
Pensaeri Startredig
Bleudwyr Proiect
Ymgynghwyr Pensaerol
Technolegyr Pensaerol Startredig
Ymgynghwyr Adeiladu Hanesyddol

Chartered Building Surveyors
Chartered Architects
Project Managers
Architectural Consultants
Chartered Architectural Technologists
Historic Building Consultants

Client:



Project:

Maes Berea, Bangor

Drawing:

PROPOSED PLANS, SECTIONS & ELEVATIONS


File No: 1087 - DEW - XX - XX - DR - A - 011

ORIGIN	DESC.	ZONE	LEVEL	TYPE
DEW	A	XX	XX	DR
Drwg. No.	Rev.	Scale	Drawn by	
011	P2	As indicated	LW	
Plot Date	Size	Issue Status	Approved by	
21/11/24	A1	Planning	AR	

This drawing must be read in conjunction with all related drawings.
All dimensions must be checked and verified on site before commencing any work or producing shop drawings.
The originator should be notified immediately of any discrepancies.
Only figured dimensions are to be worked to.
This drawing is copyright and remains the property of DEWIS architecture.



Proposed Site Elevation
1:100

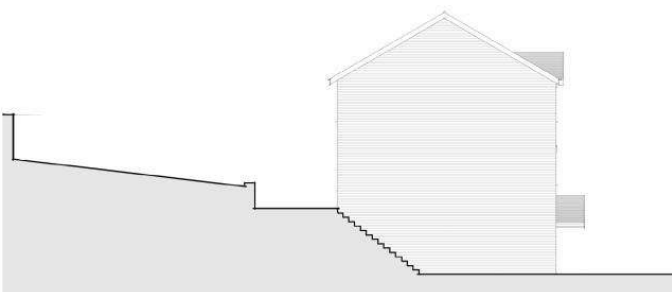

Proposed Site Section
1:100



3D Site Layout

0m 2m 4m 6m 8m 10m
VISUAL SCALE 1:100 @ A1

P1	Planning submission	25.04.25	AR
Rev	Description	Date	Issued by



Manai House
Holyhead Road
Llanfairpwll
Anglessey
LL61 5UJ
01248 715006
info@dewis.uk.com
www.dewis.uk.com

Syfrwyrt Startredig Adollau
Pensiarni Startredig
Blenhwyrt Pensiarni
Ymgynghorwyr Pensiarni
Technolegydd Pensiarni Startredig
Ymgynghorwyr Adollau Hanesyddol

Chartered Building Surveyors
Chartered Architects
Project Managers
Architectural Consultants
Chartered Architectural Technologists
Historic Building Consultants

Client



Project

Maes Berea, Bangor

Drawing

PROPOSED SITE SECTION & ELEVATION

File No.

1087 - DEW - XX - XX - DR - A - 012

ORIGIN	DISC.	ZONE	LEVEL	TYPE
DEW	A	XX	XX	DR

Drwg. No.	Rev.	Scale	Drawn by
012	P1	1:100	LW

Plot Date	Size	Issue Status	Approved by
21/11/24	A1	Planning	AR

This drawing must be read in conjunction with all related drawings.
All dimensions must be checked and verified on site before commencing
any work or producing shop drawings.
The originator should be notified immediately of any discrepancies.
Only figured dimensions are to be worked to.
This drawing is copyright and remains the property of DEWIS architecture.

